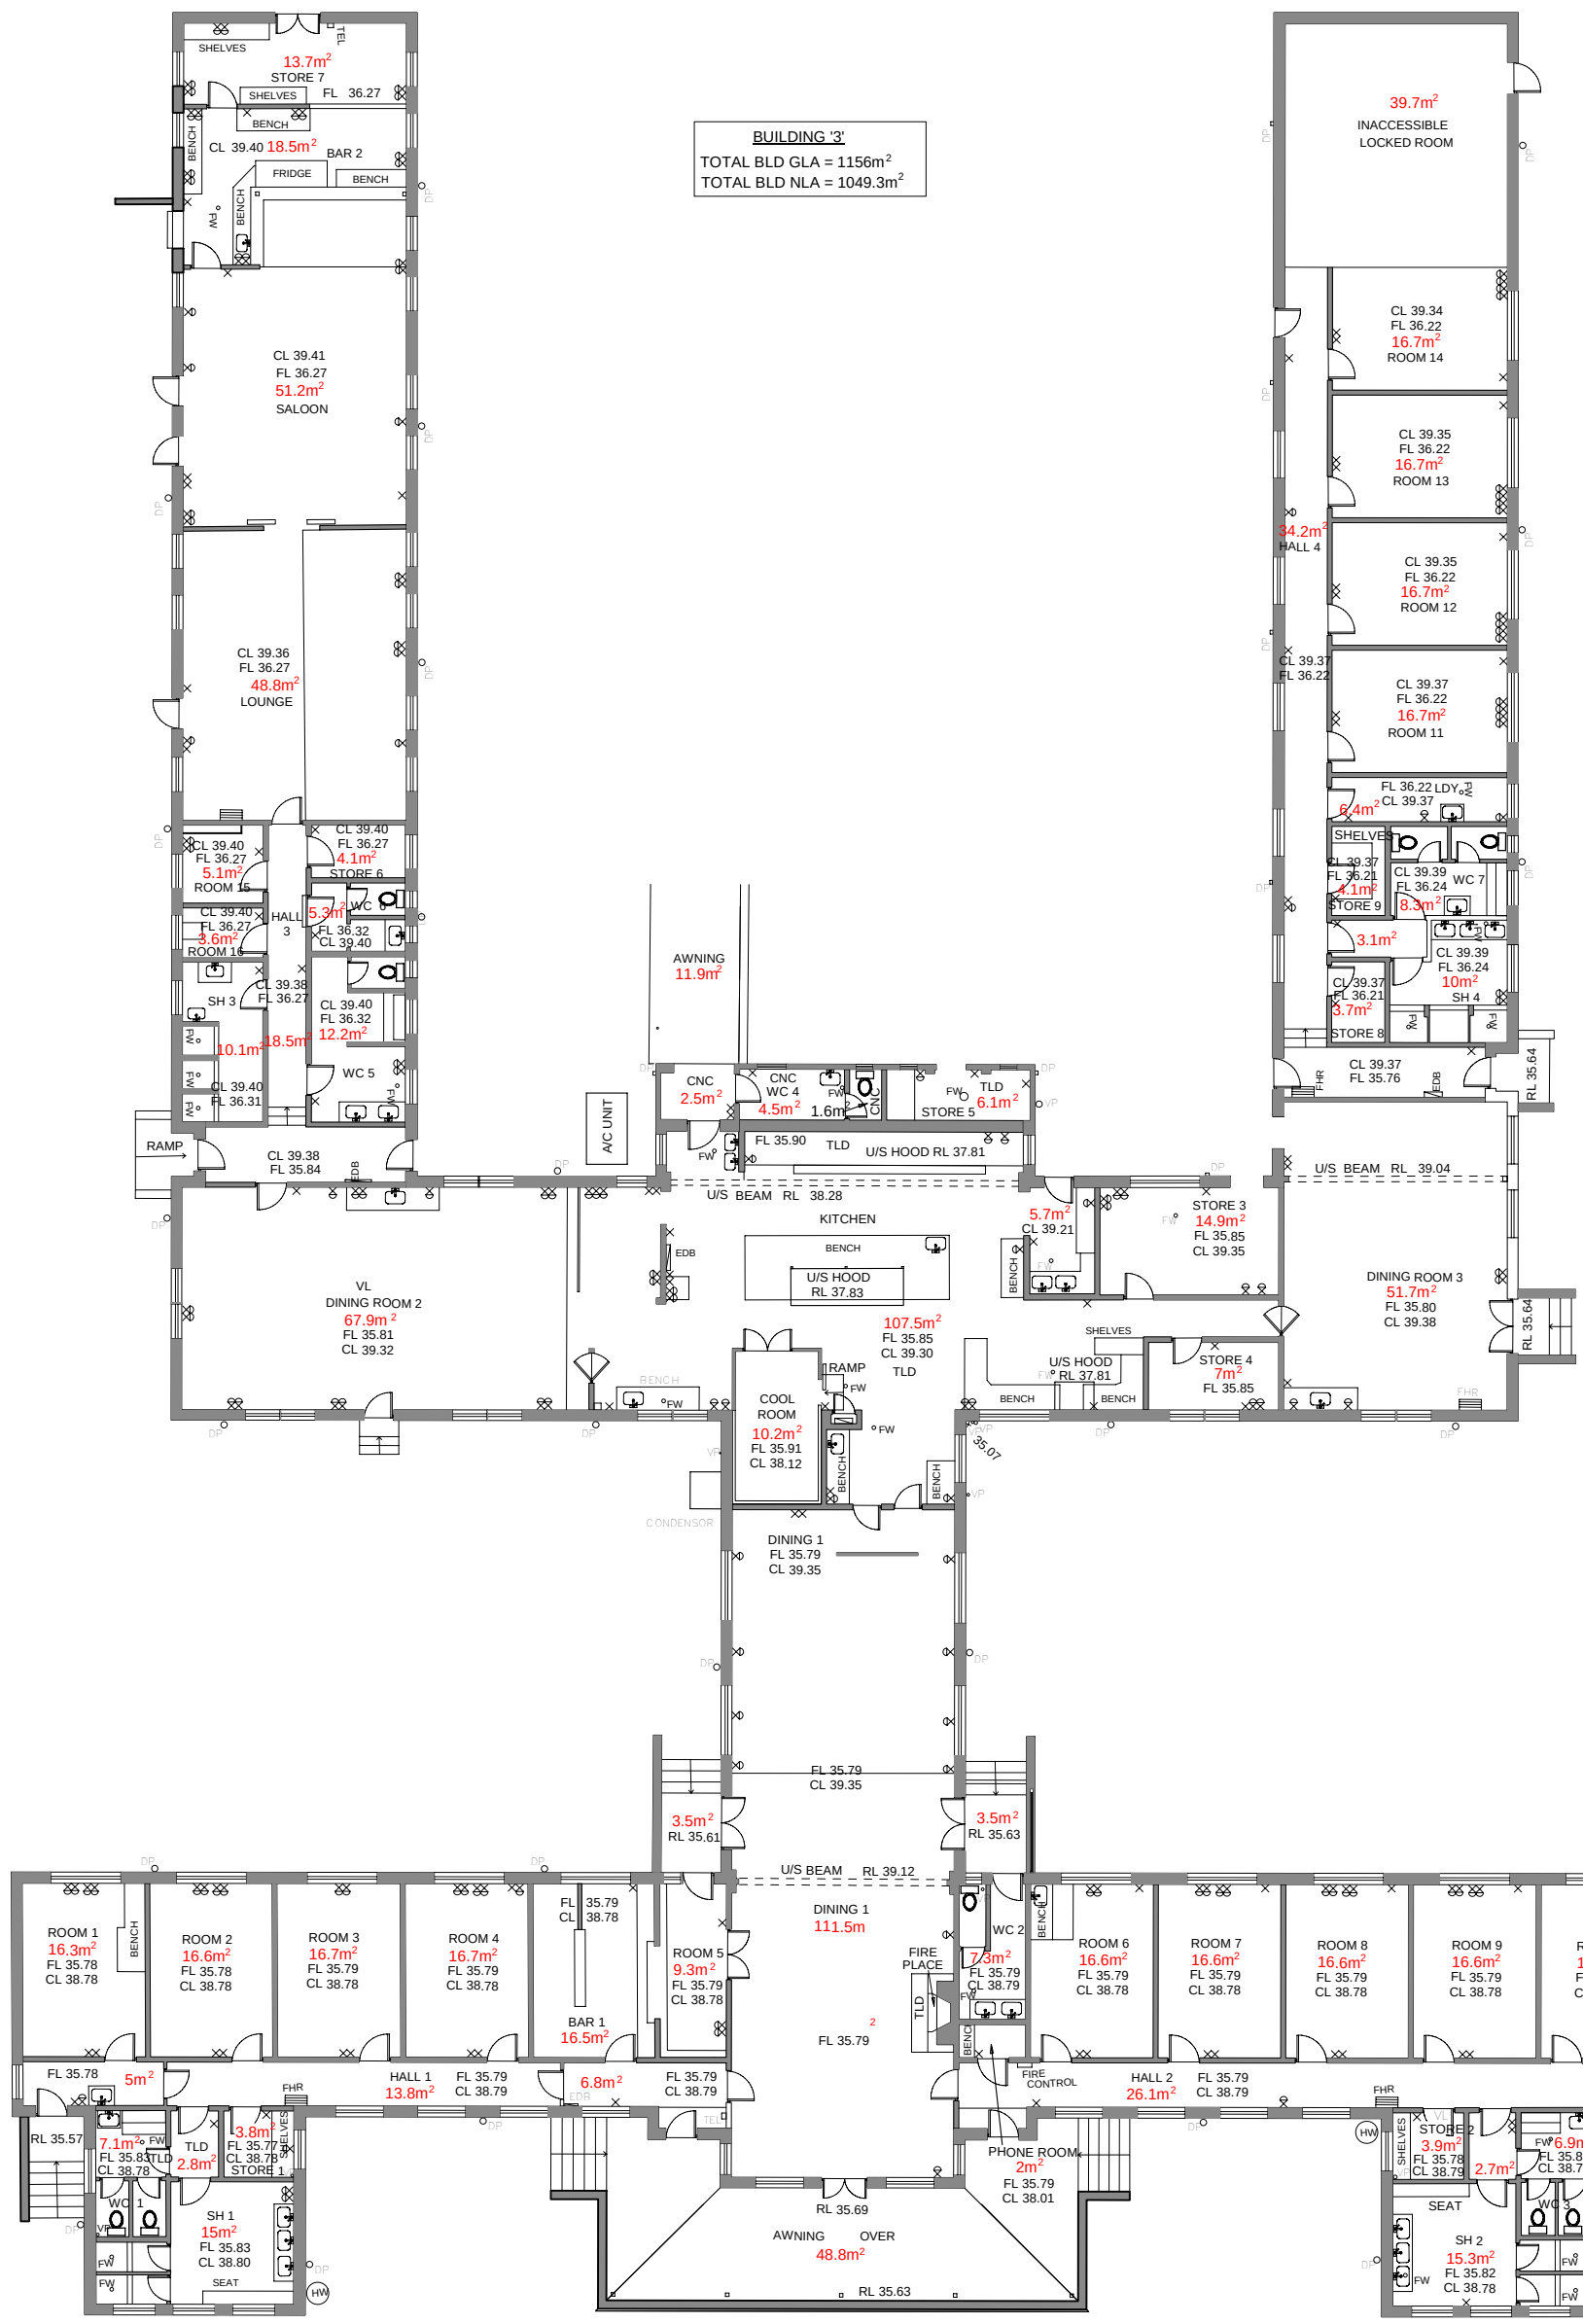

	INITIALS	DATE
DRAWN	FH	Dec 2008
DWG CHECK	MB	Dec 2008
APPROVED	MB	Dec 2008

Australian Government
Sydney Harbour Federation Trust

PO BOX 607 MOSMAN. NSW. AUSTRALIA. 2088
TEL (+61 2) 8969 2100 FAX (+61 2) 8969 2120

SITE: 10 Terminal, Middle Head

TITLE: Building 03 Net Lettable Areas

DWG NO: 01

REV: A

ORIG. DWG SIZE A3 | SCALE 1:200

CAD FILE NAME | FILE REF | PLOT DATE Dec. 2008