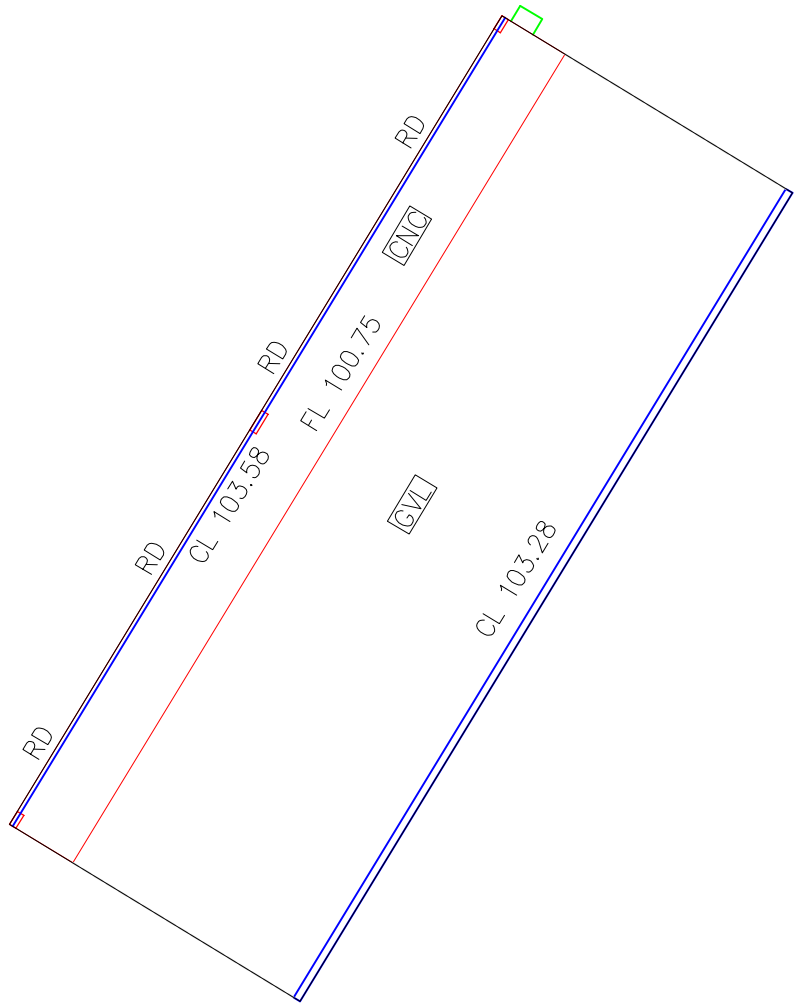

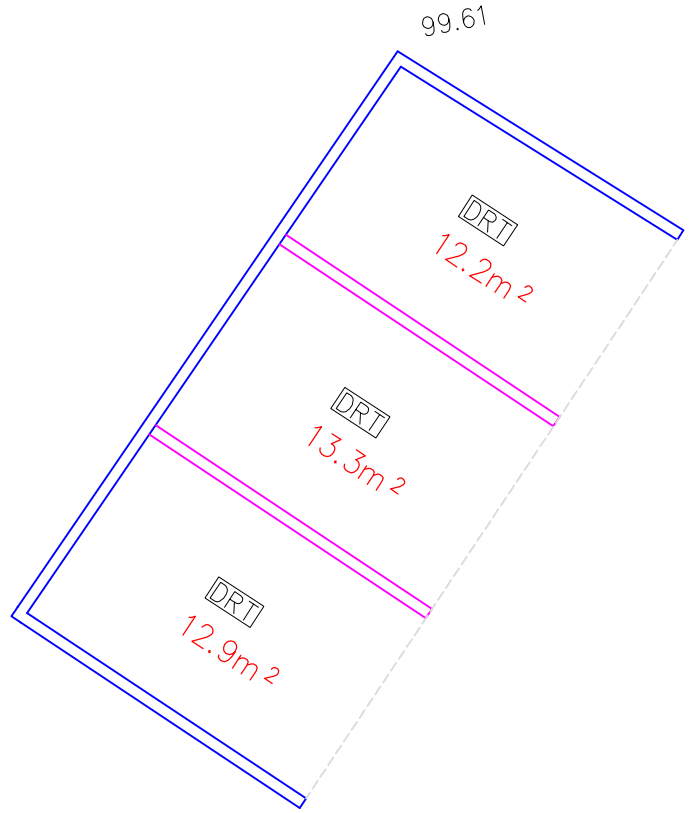

BUILDING 'A27'

WHOLE BLD NLA = 38.4m²
WHOLE BLD GLA = 41.2m²

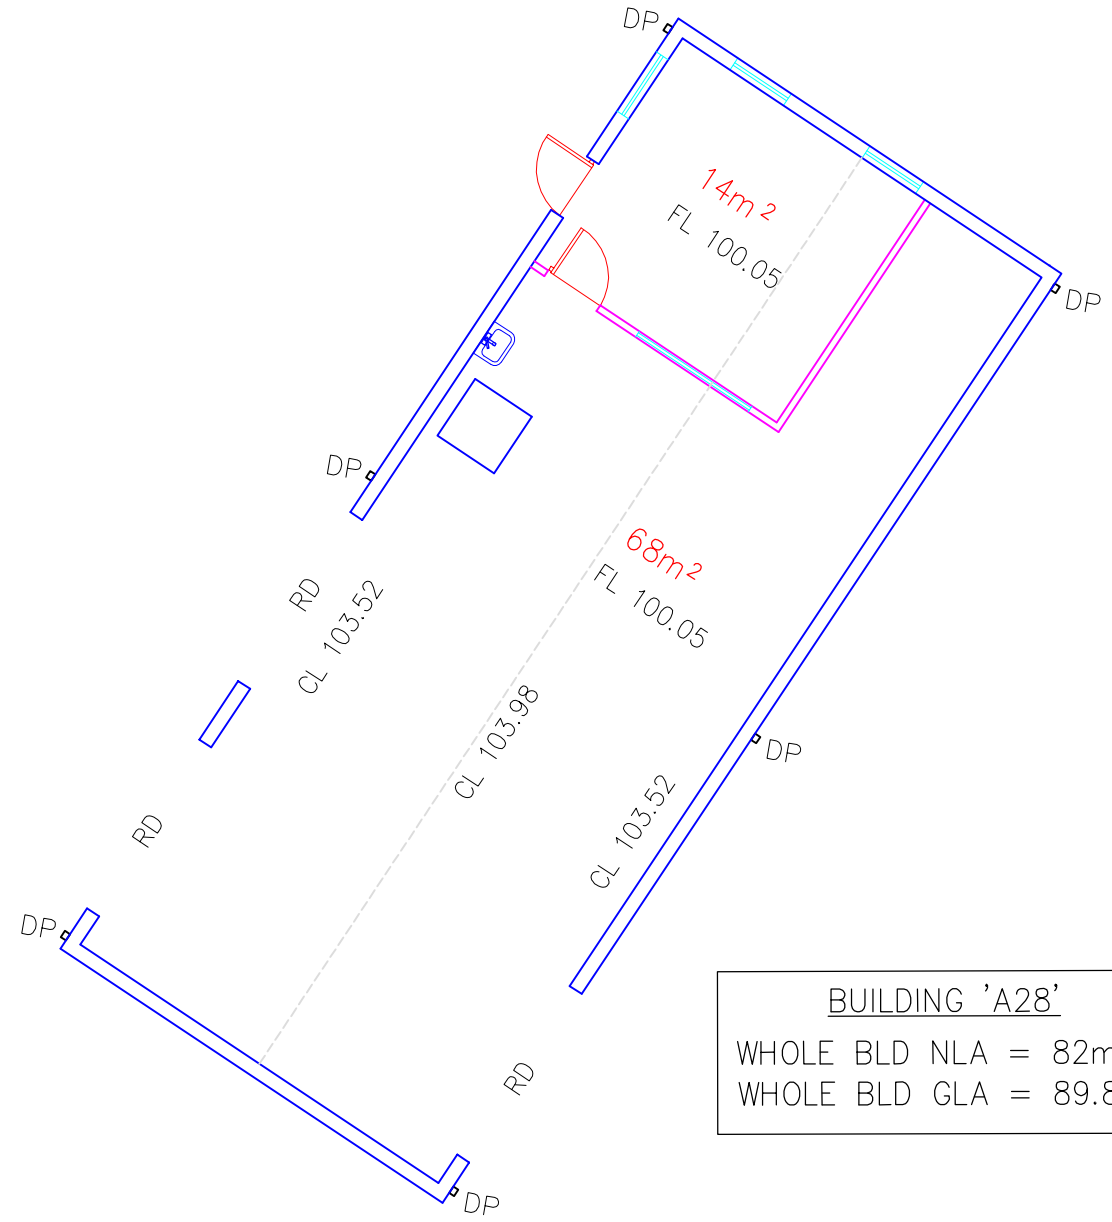

BUILDING '39'

WHOLE BLD NLA = 53.8m²
WHOLE BLD GLA = 56.3m²

BUILDING 'A28'

WHOLE BLD NLA = 82m²
WHOLE BLD GLA = 89.8m²

0 2 4 6 8 10

1:100

LOCKLEY LAND TITLE SOLUTIONS
Registered Surveyors NSW
19 Massey Street
Gladesville NSW 2111
PO BOX 400
Gladesville NSW 1675
ph:(02) 9879 6077
fax:(02) 9879 7143

CPT = CARPET	FL = FLOOR LEVEL	DR = DOOR
CNC = CONCRETE FLOOR	CL = CEILING LEVEL	W = WINDOW
VL = VINYL FLOORING	DP = DOWNPIPE	MS = METAL SHEETING
TLD = TILED FLOOR	WP = WATER PIPE	BK = BRICK
FHR = FIRE HORSE REEL	FH = FIRE HYDRANT	CI = CORRIGATED IRON
EDB = ELECTRICAL DISTRIBUT'N BOARD	HW = HOT WATER TANK	FBS = FIBRO SHEETING
U/S = UNDERSIDE	FW = FLOOR WASTE	WB = WEATHERBOARD
TFB = TIMBER FLOOR BOARDS	GVL = GRAVEL FLOOR	RL = REDUCED LEVEL
BIT = BITUMEN FLOOR	DRT = DIRT FLOOR	RSC = ROOF SEAL COVERING

	INITIALS	DATE
DRAWN	TL	17/12/04
DWG CHECK	MR	20/12/04
APPROVED	MRL	21/12/04
SFHT APPROVED		

Sydney Harbour Federation Trust
PO BOX 607 MOSMAN. NSW. AUSTRALIA. 2088
TEL (+61 2) 8969 2100 FAX (+61 2) 8969 2120

SITE NORTH HEAD – SCHOOL OF ARTILLARY

TITLE PLAN OF BUILDING LAYOUT AND NETT LETTABLE AREAS

ORIG. DWG SIZE : A3 | SCALE 1:100

CAD FILE NAME 28312DT | FILE REF 28312 | PLOT DATE 21-12-04

DWG No. 34

SHEET 34 OF 185 SHEETS